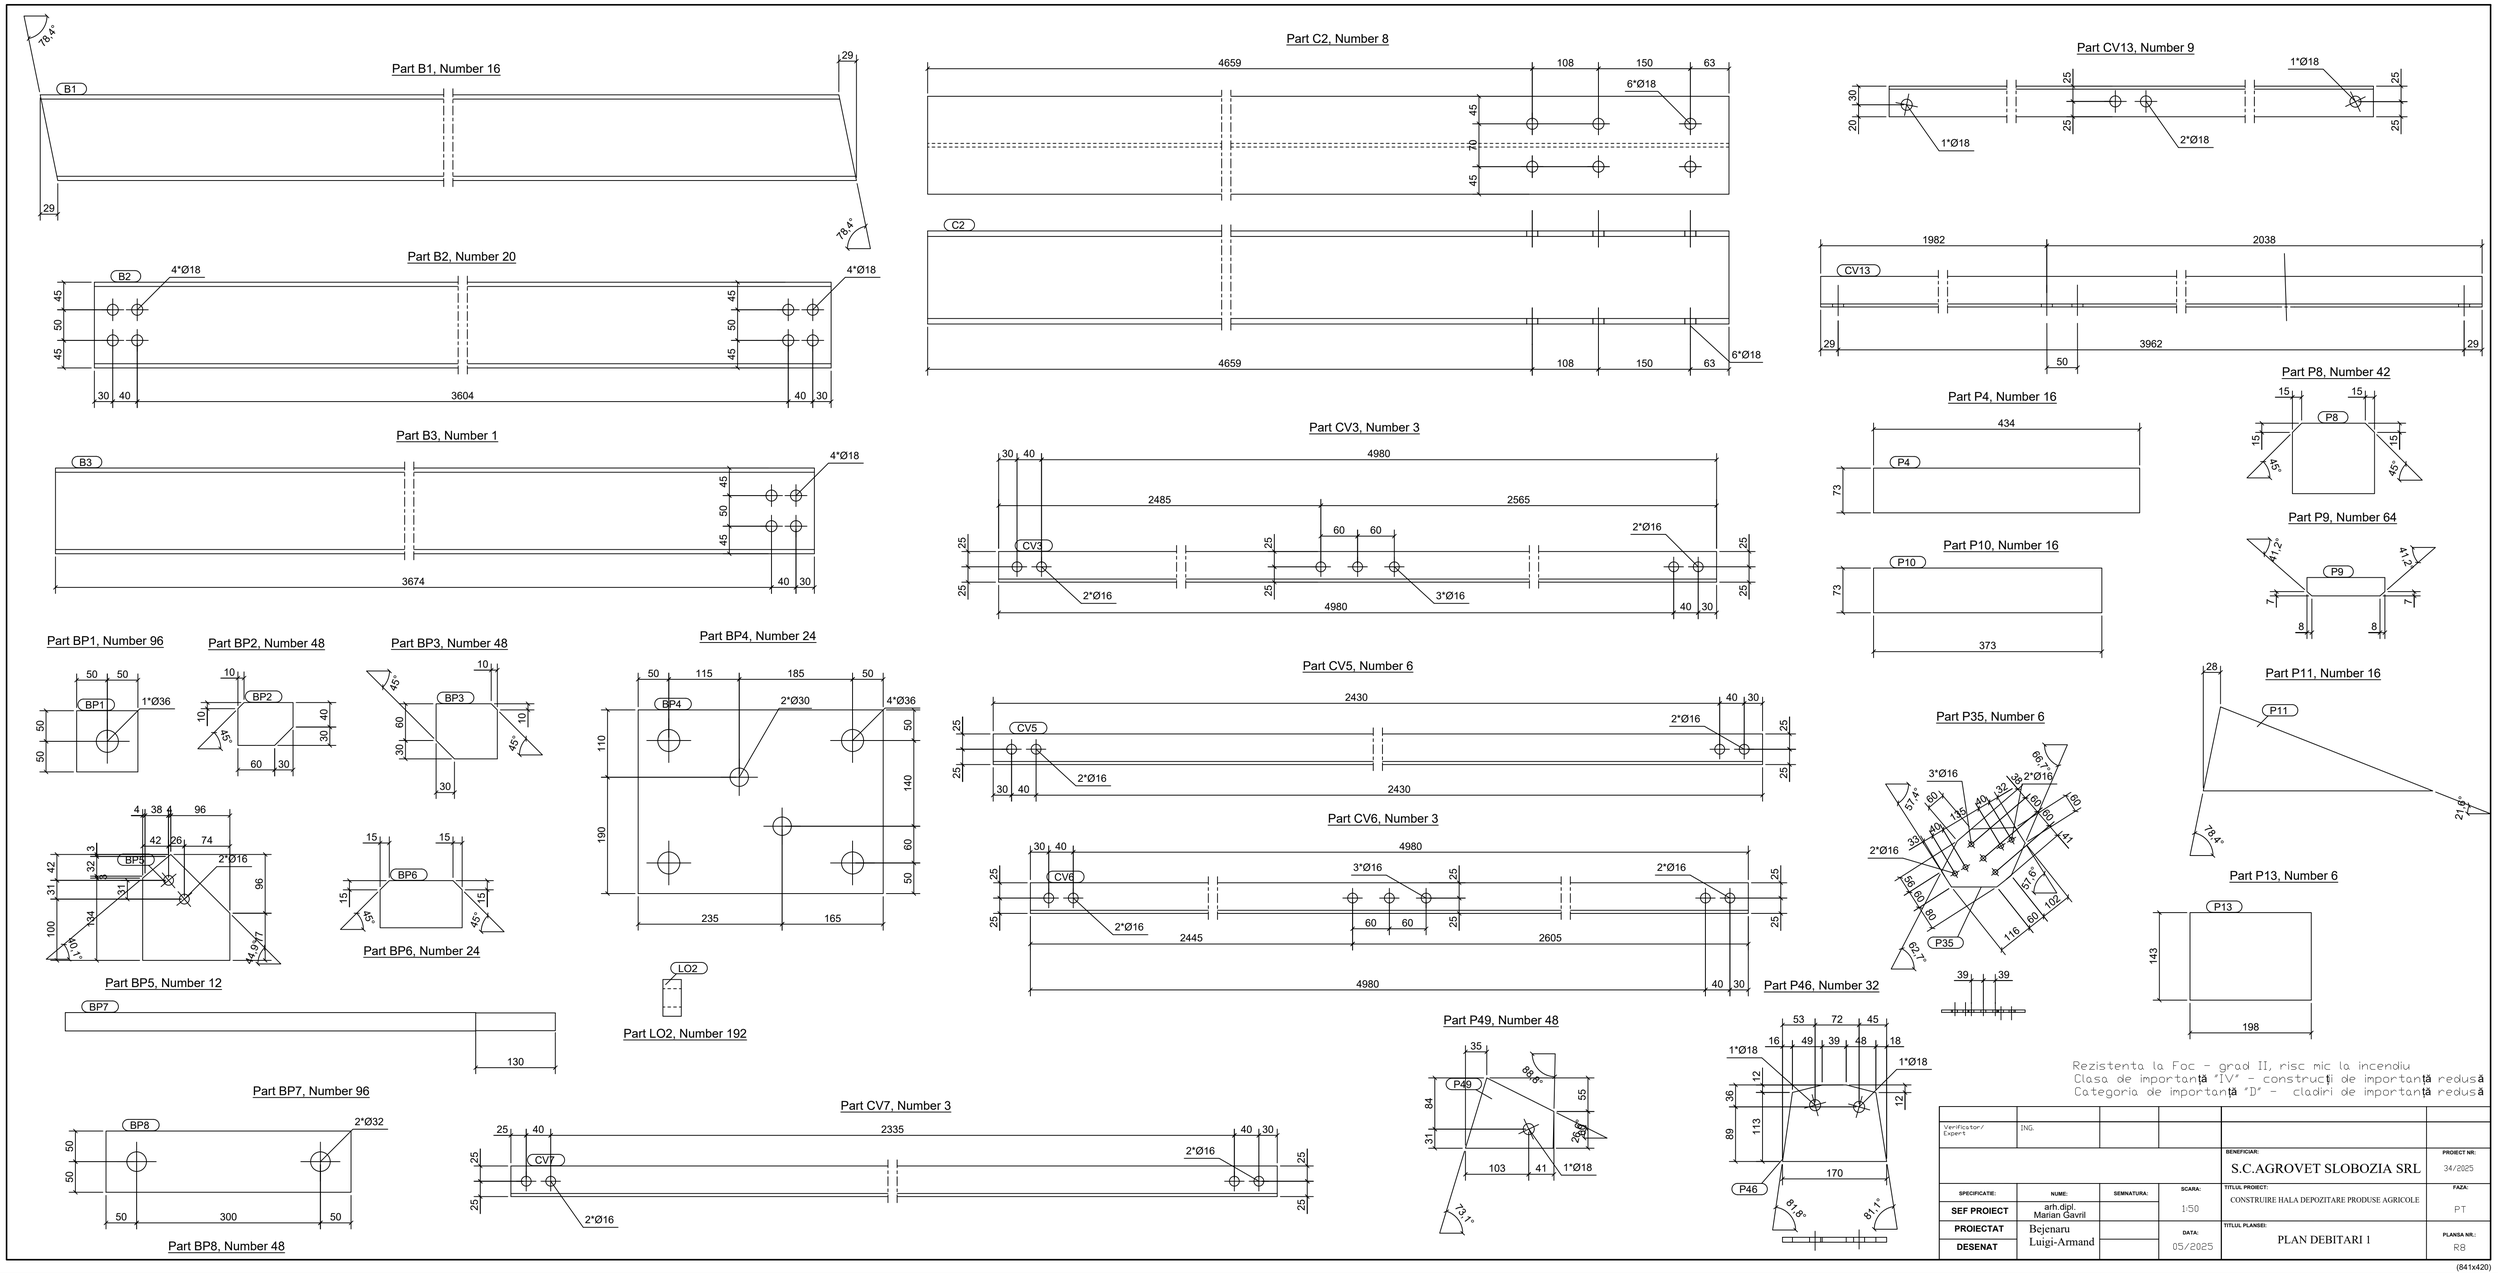
Part B1, Number 16
Part B2, Number 20
Part B3, Number 1
Part C2, Number 8
Part CV13, Number 9
Part CV3, Number 3
Part P4, Number 16
Part P8, Number 42
Part P10, Number 16
Part P9, Number 64
Part BP1, Number 96
Part BP2, Number 48
Part BP3, Number 48
Part BP4, Number 24
Part CV5, Number 6
Part P35, Number 6
Part P11, Number 16
Part CV6, Number 3
Part BP5, Number 12
Part BP6, Number 24
Part LO2, Number 192
Part P13, Number 6
Part P46, Number 32
Part P49, Number 48
Part BP7, Number 96
Part BP8, Number 48
Part CV7, Number 3
Rezistenta la Foc - grad II, risc mic la incendiu
Clasa de importanță "IV" - construcții de importanță redusă
Categoria de importanță "D" - clădiri de importanță redusă
Verificator/ Expert
ING.
BENEFICIAR:
S.C.AGROVET SLOBOZIA SRL
PROIECT NR:
34/2025
SPECIFICATIE:
NUME:
SEMNATURA:
SCARA:
1:50
TITLUL PROIECT:
CONSTRUIRE HALA DEPOZITARE PRODUSE AGRICOLE
FAZA:
PT
SEF PROIECT
arh.dipl. Marian Gavril
PROIECTAT
Bejenaru Luigi-Armand
DESENAT
DATA:
05/2025
TITLUL PLANSEI:
PLAN DEBITARI 1
PLANSA NR.:
RB
(841x420)